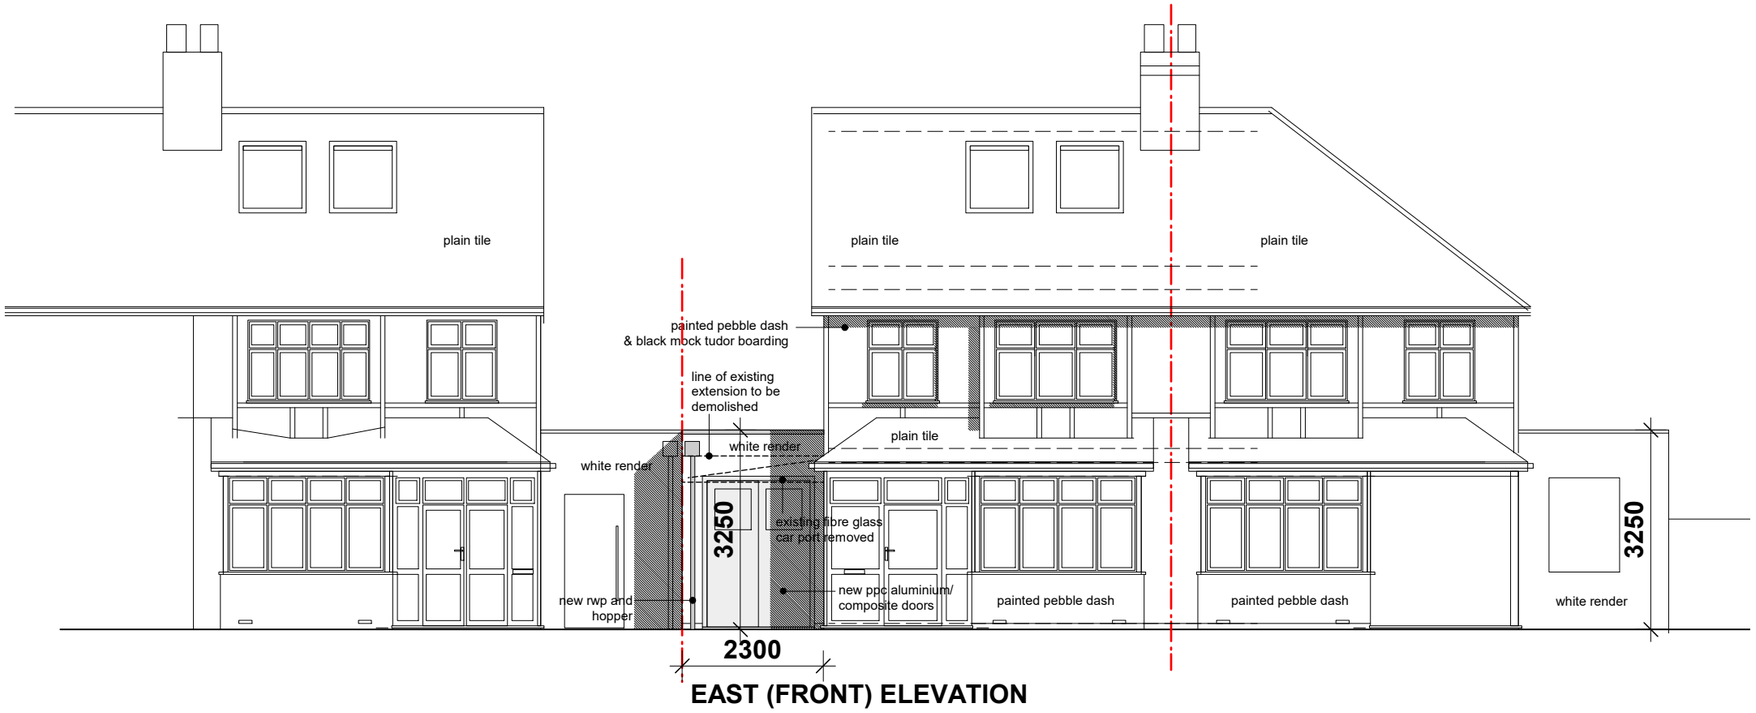

EAST (FRONT) ELEVATION

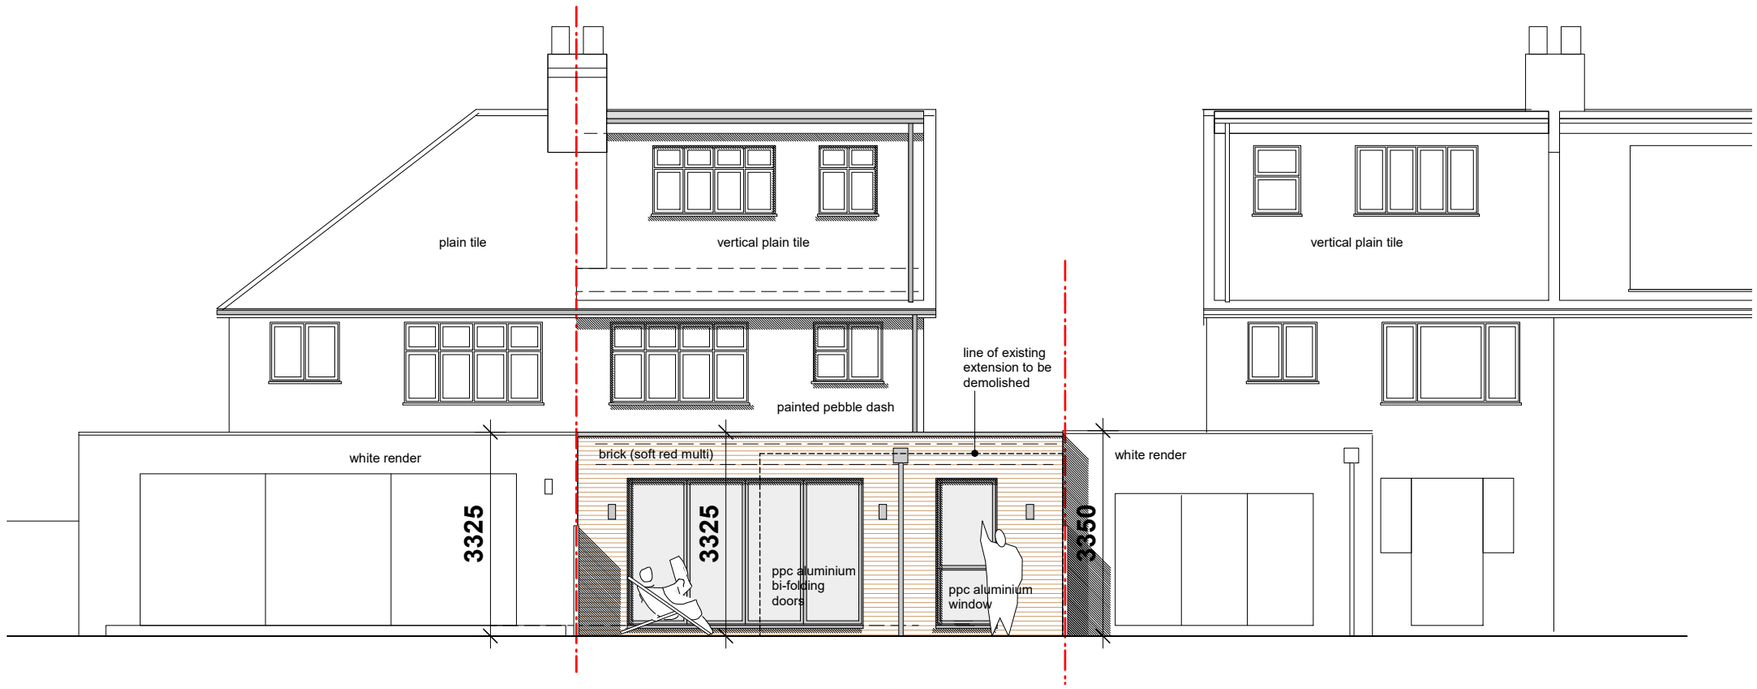

WEST (REAR) ELEVATION

0 5 10m

Project: **PALMERSTON ROAD, TWICKENHAM, TW2 7QX**		
Drawing: **PROPOSED FRONT AND REAR ELEVATIONS**		
Drawing No.: **PRT-10**	Scale: **1:100 @ A3**	Date: **15.05.2019**

hitchcock architects ltd
18 The Avenue
Sunbury-on-Thames
Middx
TW16 5ES
m: 07855 522478
e: andrew@hitchcockarchitects.co.uk
w: www.hitchcockarchitects.co.uk