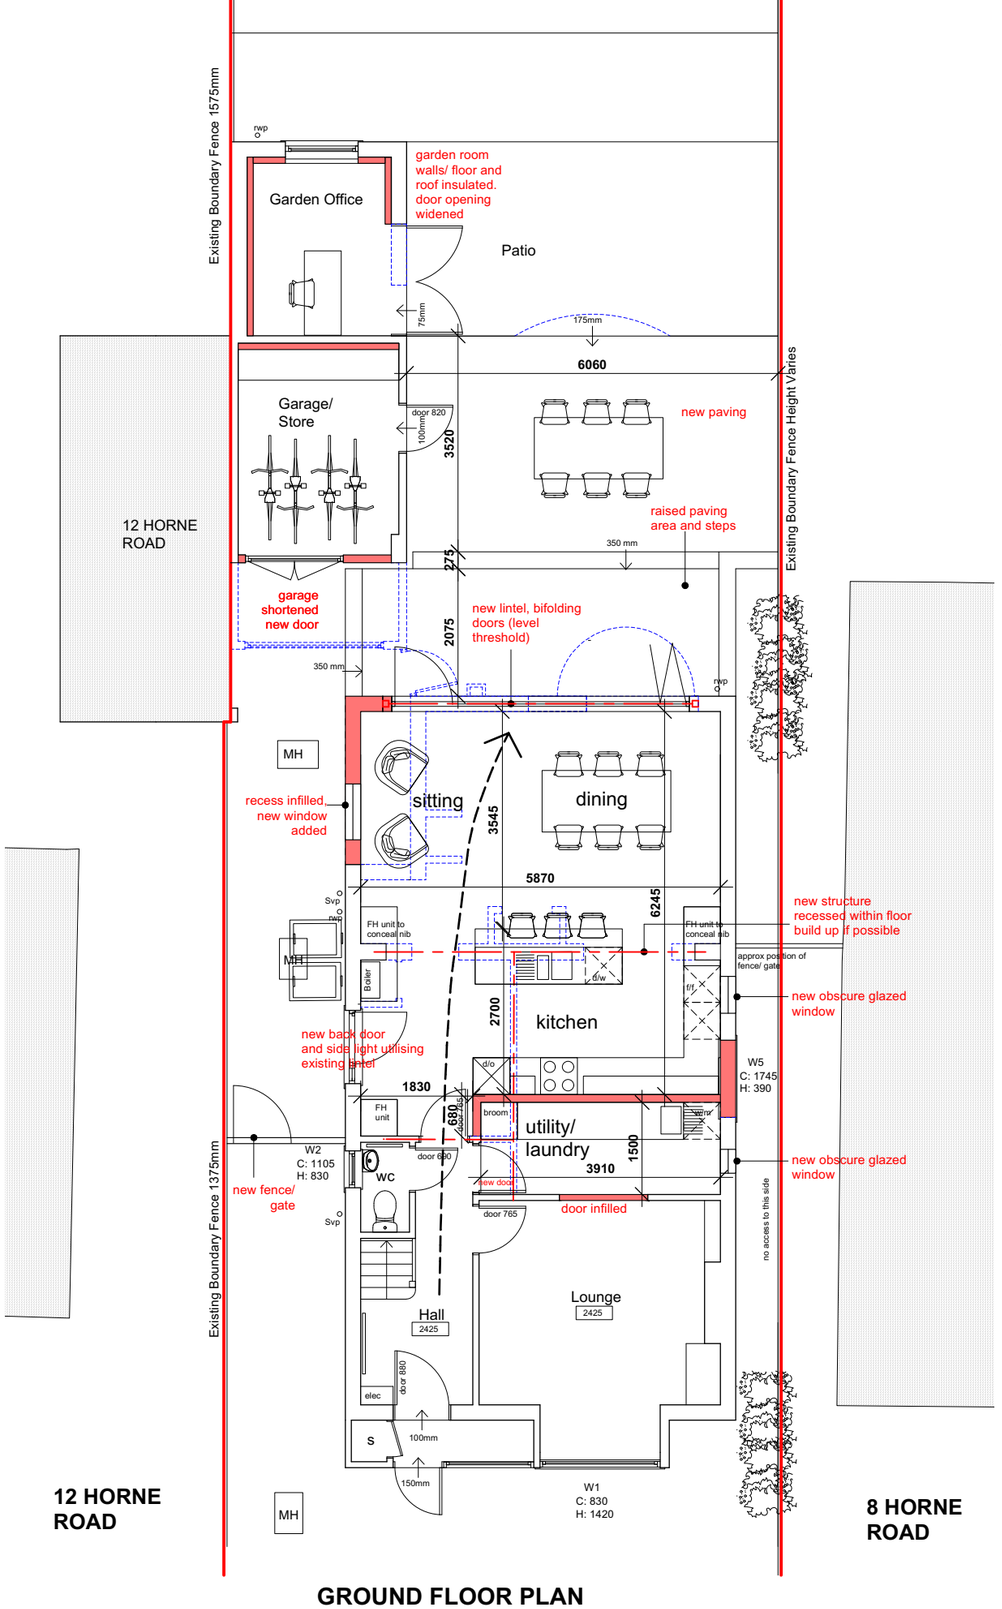


GROUND FLOOR PLAN

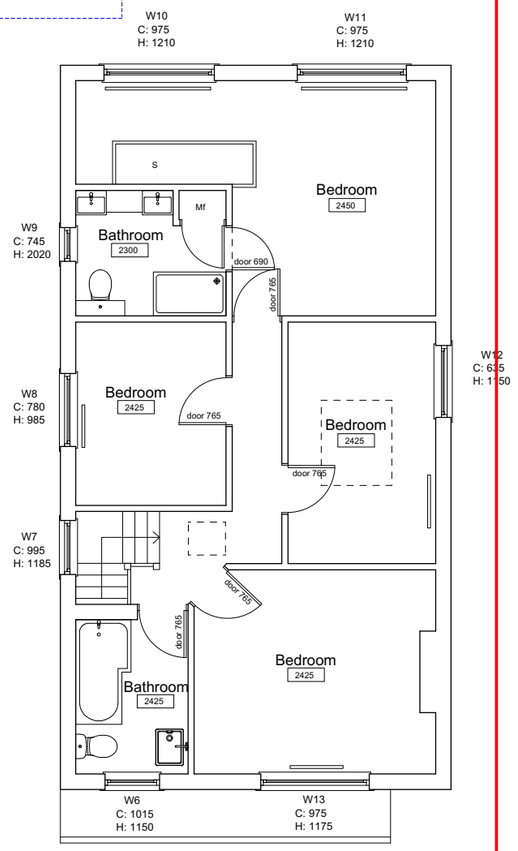


FIRST FLOOR PLAN

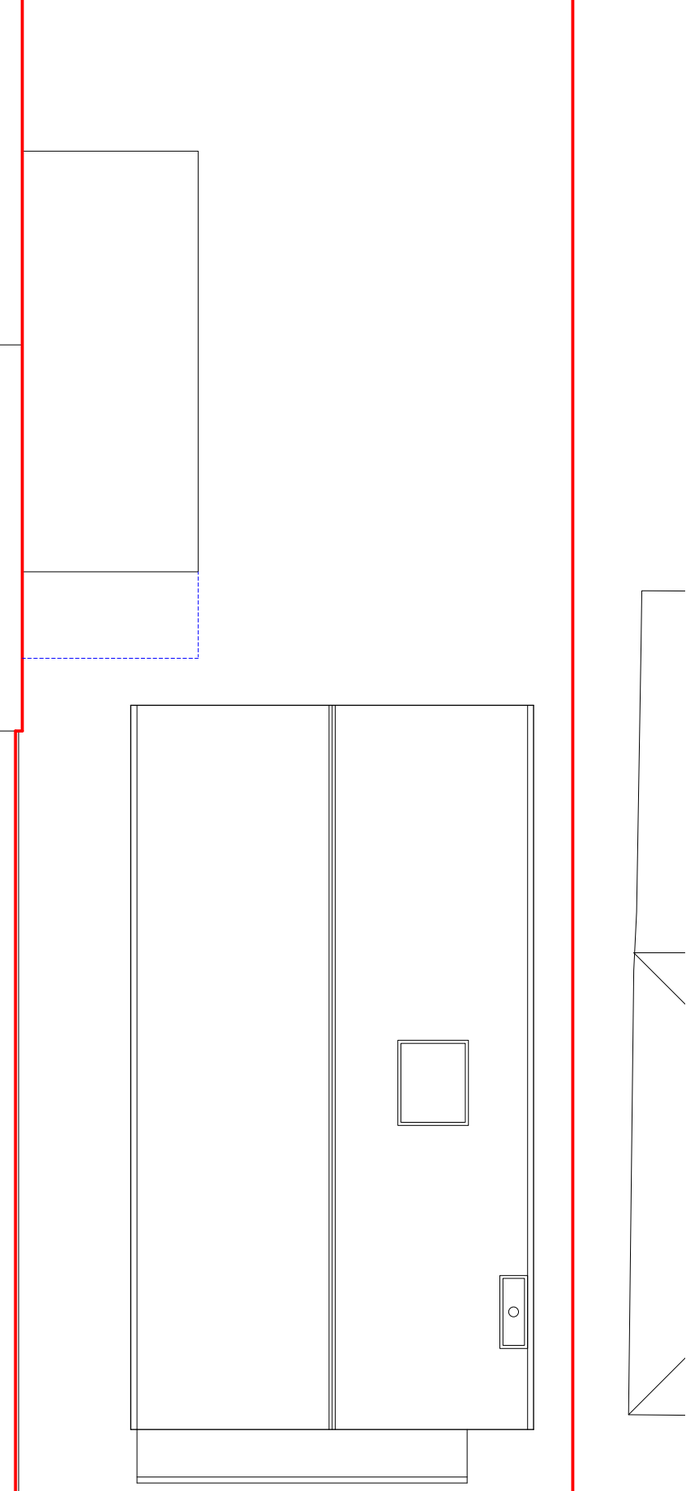

ROOF PLAN

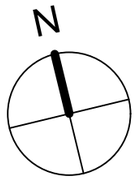

© HITCHCOCK ARCHITECTS LTD

| | | |
|---|---|---|
| Project: 10 HORNE ROAD, SHEPPERTON, TW17 ODJ | | hitchcock architects ltd |
| Drawing: PROPOSED PLANS | | 18 The Avenue<br>Sunbury-on-Thames<br>Middx<br>TW16 5ES |
| Drawing No.: 10HRS- 05 | Scale: 1:100 @ A3 | Date: 30.09.2022 |
| | | m: 07855 522478<br>e: andrew@hitchcockarchitects.co.uk<br>w: www.hitchcockarchitects.co.uk |