(ELEVATIONS TO BE READ IN CONJUNTION WITH PCS-18 MATERIAL SPECIFICATION)

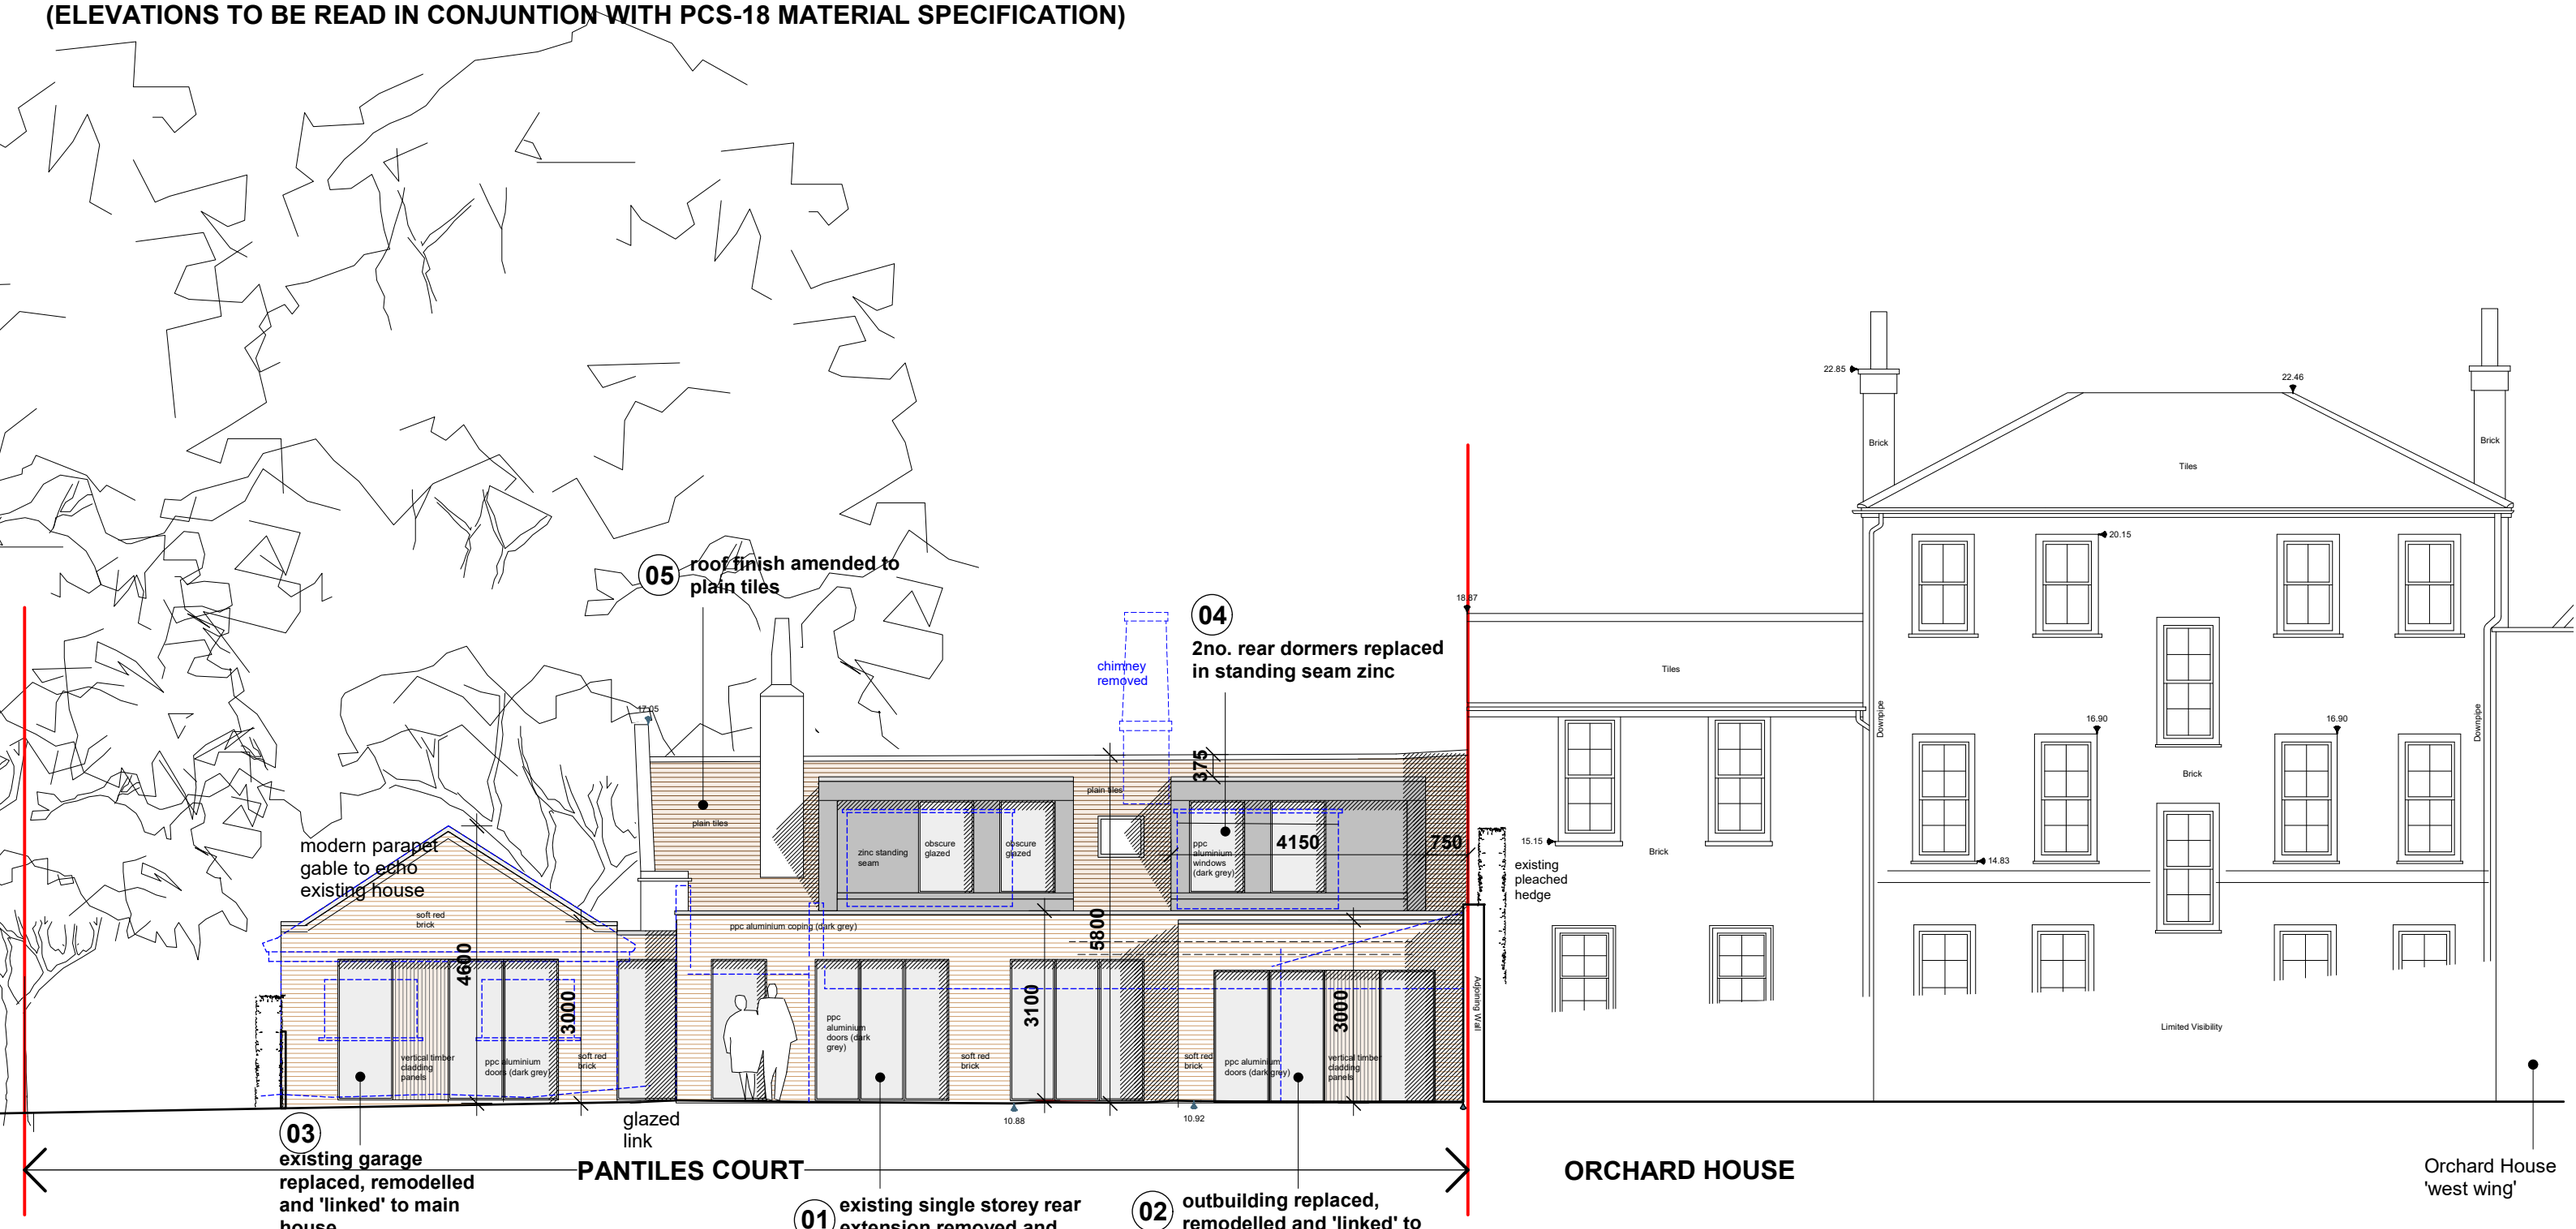

NORTH (REAR) ELEVATION

contemporary dormers to contrast with traditional tiled roof

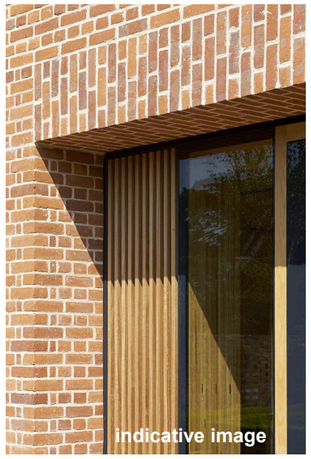

full height recessed openings with rainscreen cladding panels to create 'collenade' effect

0 5 10m

PLANNING

Project: **PANTILES COURT, THAMES ST, SUNBURY, TW16 6AB**		
Drawing: **PROPOSED NORTH (REAR) ELEVATION**		
Drawing No.: **PCS-13**	Scale: **1:100 @ A3**	Date: **28.02.2024**

hitchcock architects ltd
18 The Avenue
Sunbury-on-Thames
Middx
TW16 5ES
m: 07855 522478
e: andrew@hitchcockarchitects.co.uk
w: www.hitchcockarchitects.co.uk